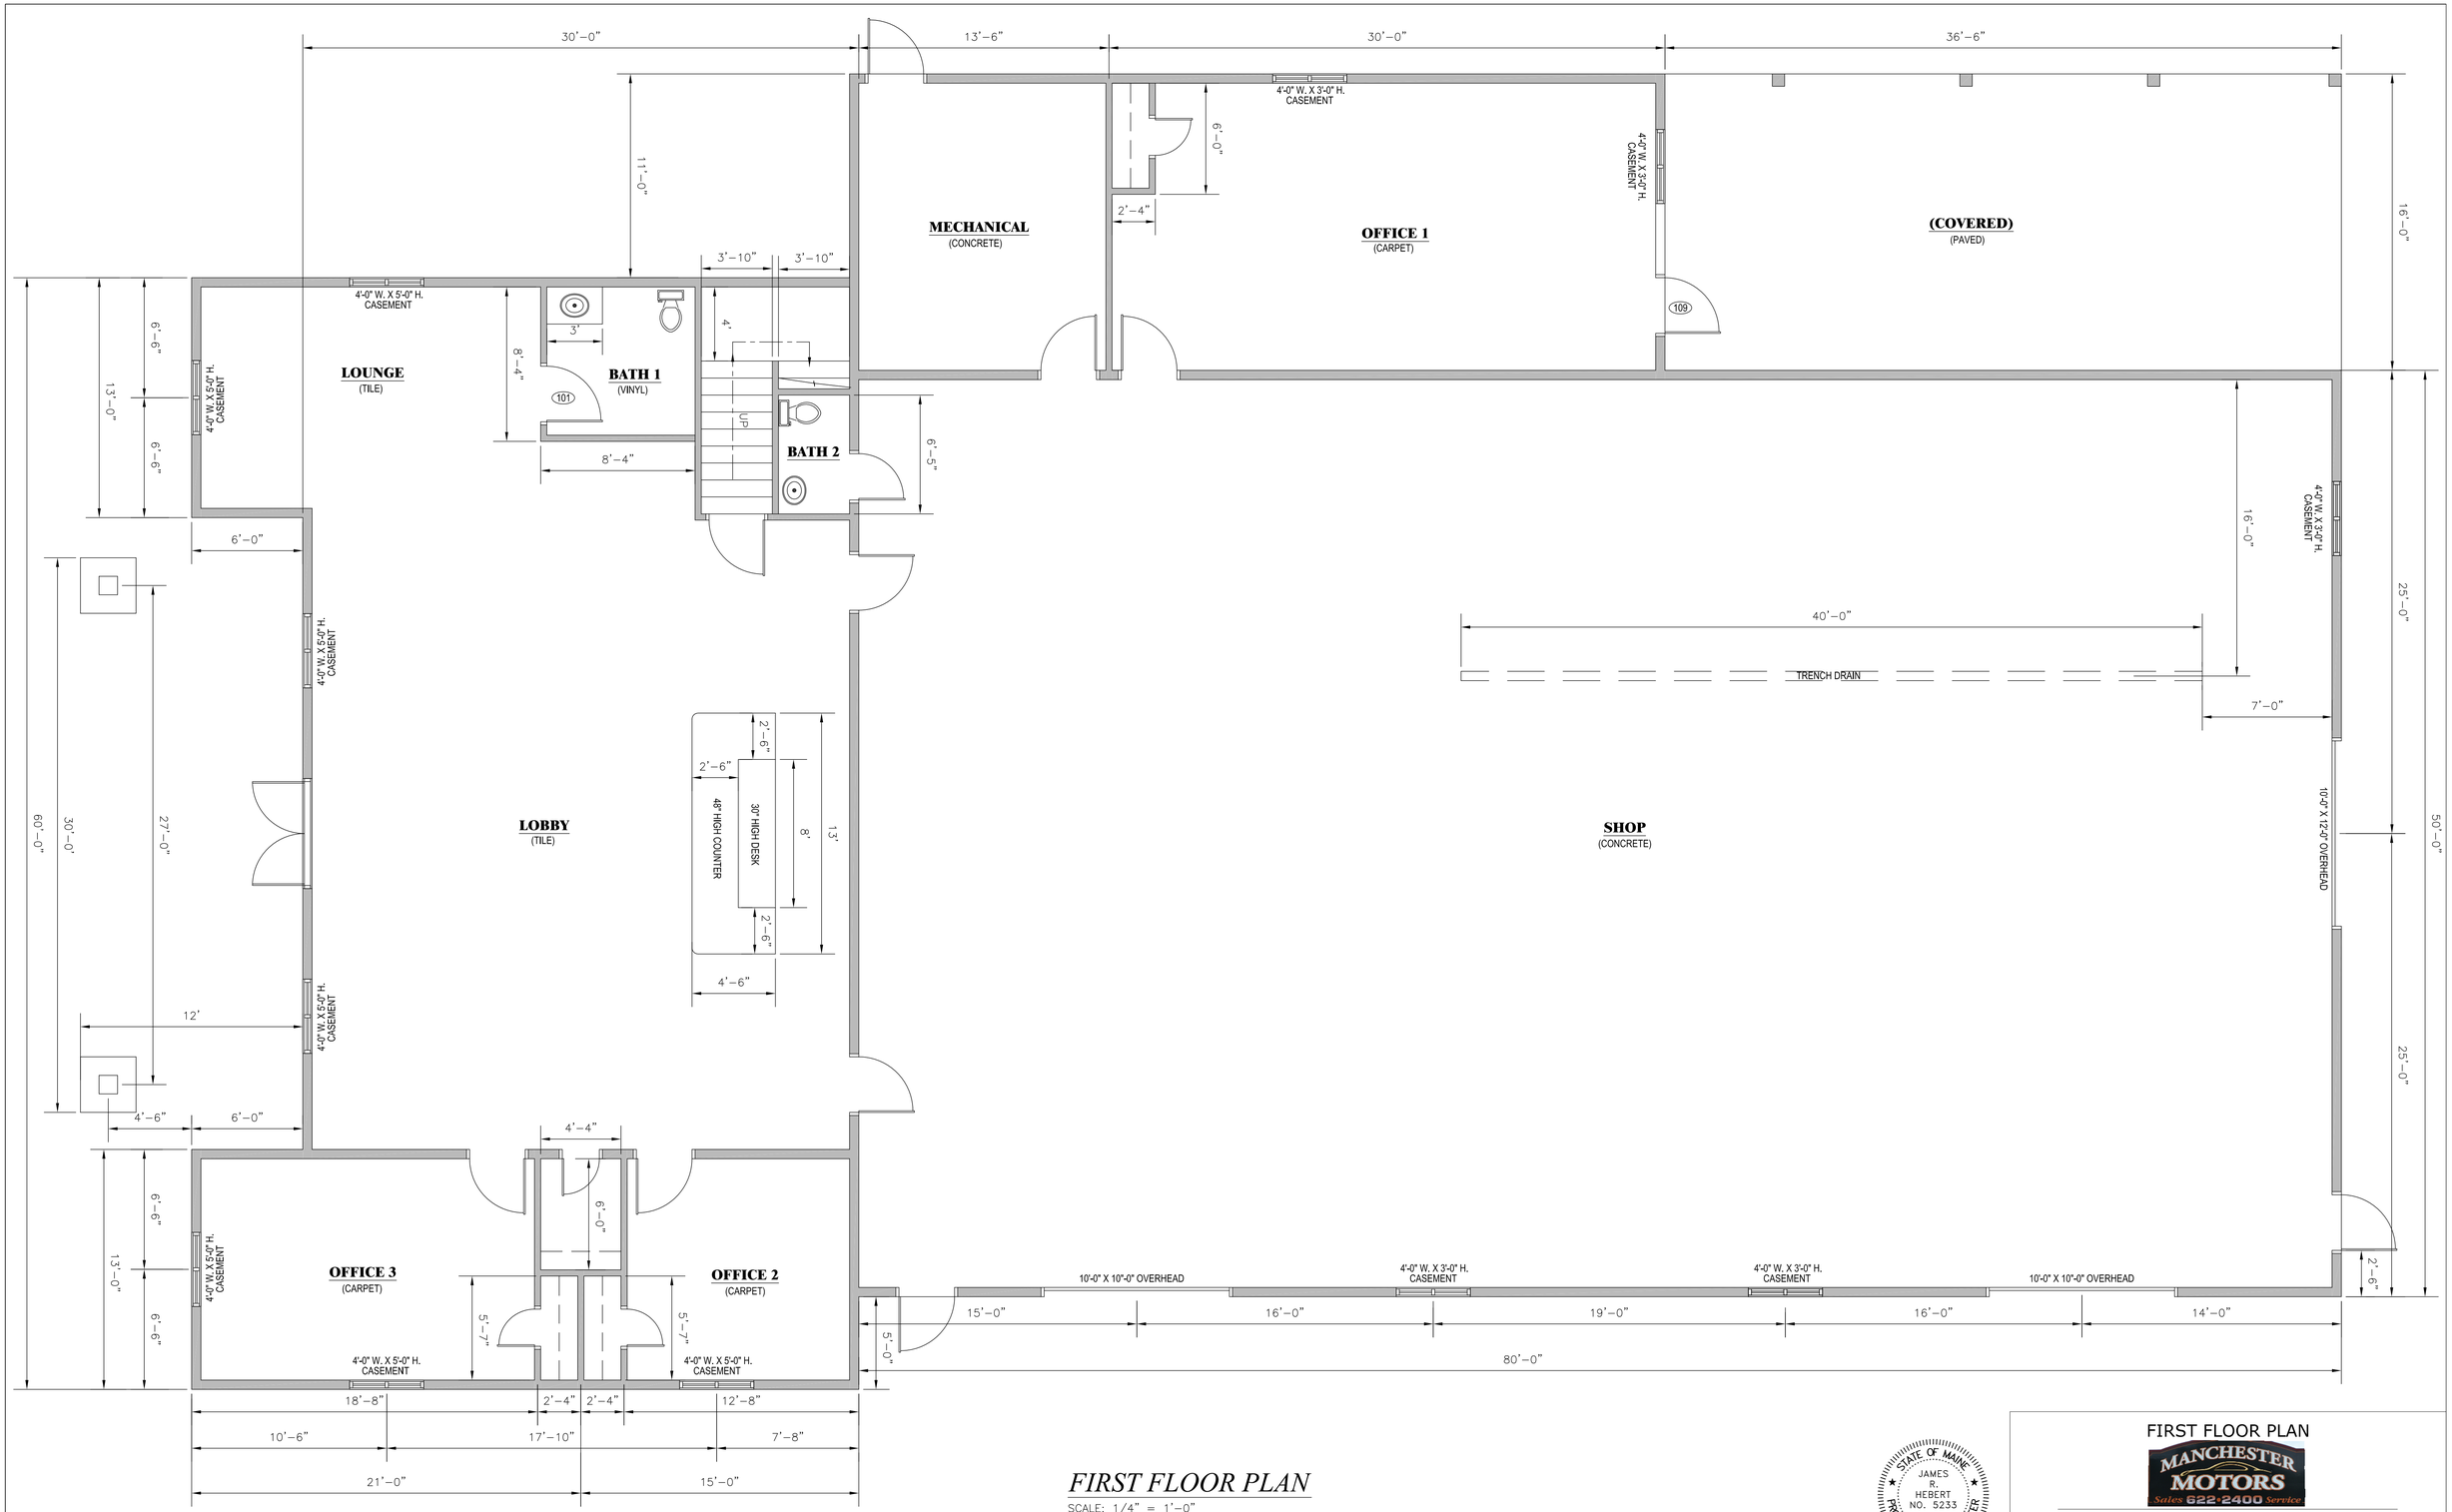

FIRST FLOOR PLAN

SCALE: 1/4" = 1'-0"

STATE OF MAINE
JAMES R. HEBERT
NO. 5233
LICENSED
PROFESSIONAL ENGINEER

BLACK DIAMOND CONSULTANTS
JAMES R. HEBERT, PE
312 WATER STREET
GARDINER, MAINE 04345 207.582.0056

REV	DATE	BY	CHK'D	REV'D	APP'D
0	06/10/15	AMD	MJM	MS	JRH

REVISION NOTES: ORIGINAL ISSUE.

BDC PROJECT(S)	BDC PROPOSAL(S)
MM-01	N/A
BDC JOB ORDER(S)	**CLIENT DATA**
16-060	SITE NAME: MANCHESTER SITE NUMBER: N/A

FIRST FLOOR PLAN

MANCHESTER MOTORS Sales 622·2400 Service

BLACK DIAMOND CONSULTANTS INC

DRAWING NUMBER MM-01_ARC-1A-0

BDC:P/DRAFTING/BDC/MM-01/MM-01_ARC-1A-0

Classification:	UNCLASSIFIED	SITE NAME:	MANCHESTER
Quality Category:	NON-Q	SITE NUMBER:	N/A