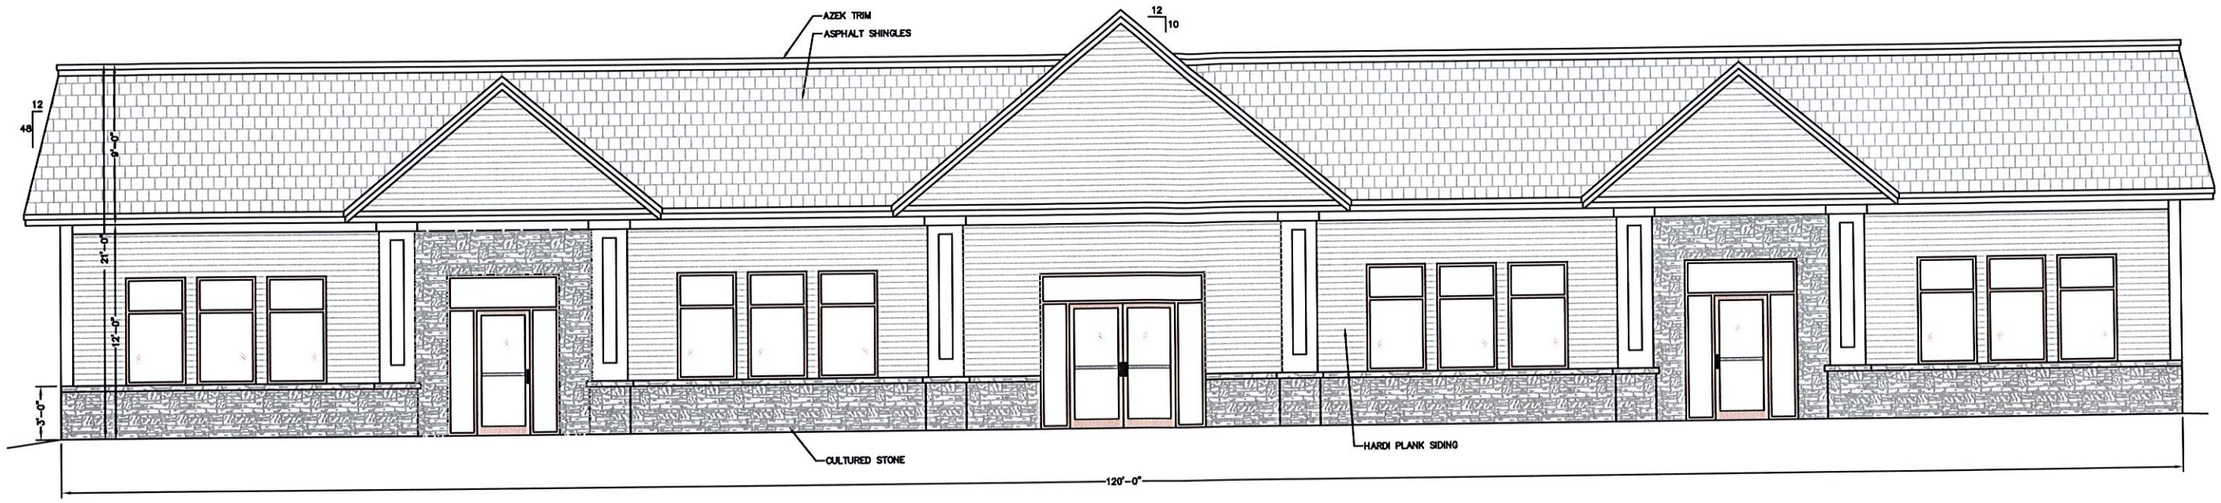

NORTH ELEVATION
SCALE 1/4" = 1'-0"

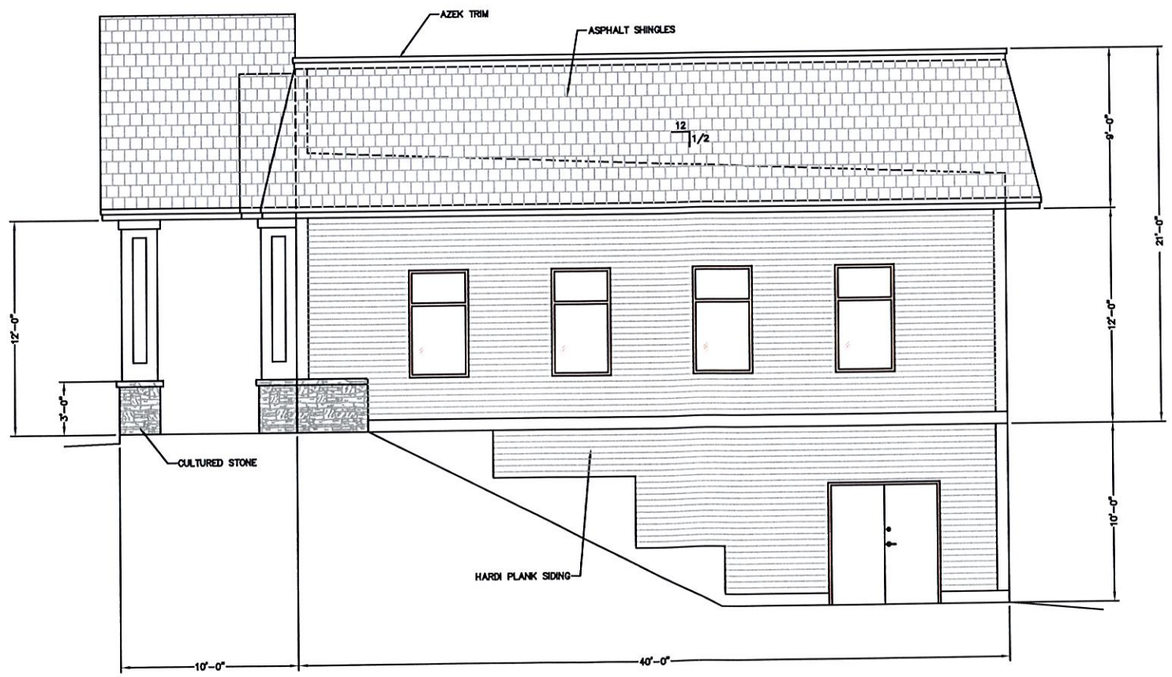

WEST ELEVATION
SCALE 1/4" = 1'-0"

ADVANCE COPY

ENGINEERING
E.S. COFFIN
SURVEYING
© 2013
E.S. COFFIN ENGINEERING & SURVEYING, INC.
432 Cony Road P.O. Box 4687 Augusta, Maine 04330
Ph. (207) 623-9475 Fax (207) 623-8016 Toll Free 1-800-244-9475

NO.	REVISIONS	DATE

SHEET TITLE: NORTH & WEST ELEVATIONS

SCALE: 1/4" = 1'-0"

DRAWN BY: JPK
CHECKED BY: BEM

DATE: SEPTEMBER 27, 2016

CLIENT & PROJECT:
MULLIGANS
PROPOSED OFFICE BUILDING

LOCATION: ROUTE 202

TOWN: MANCHESTER COUNTY: KENNEBEC STATE: MAINE

PROJ. NO. 2015-062

A-3

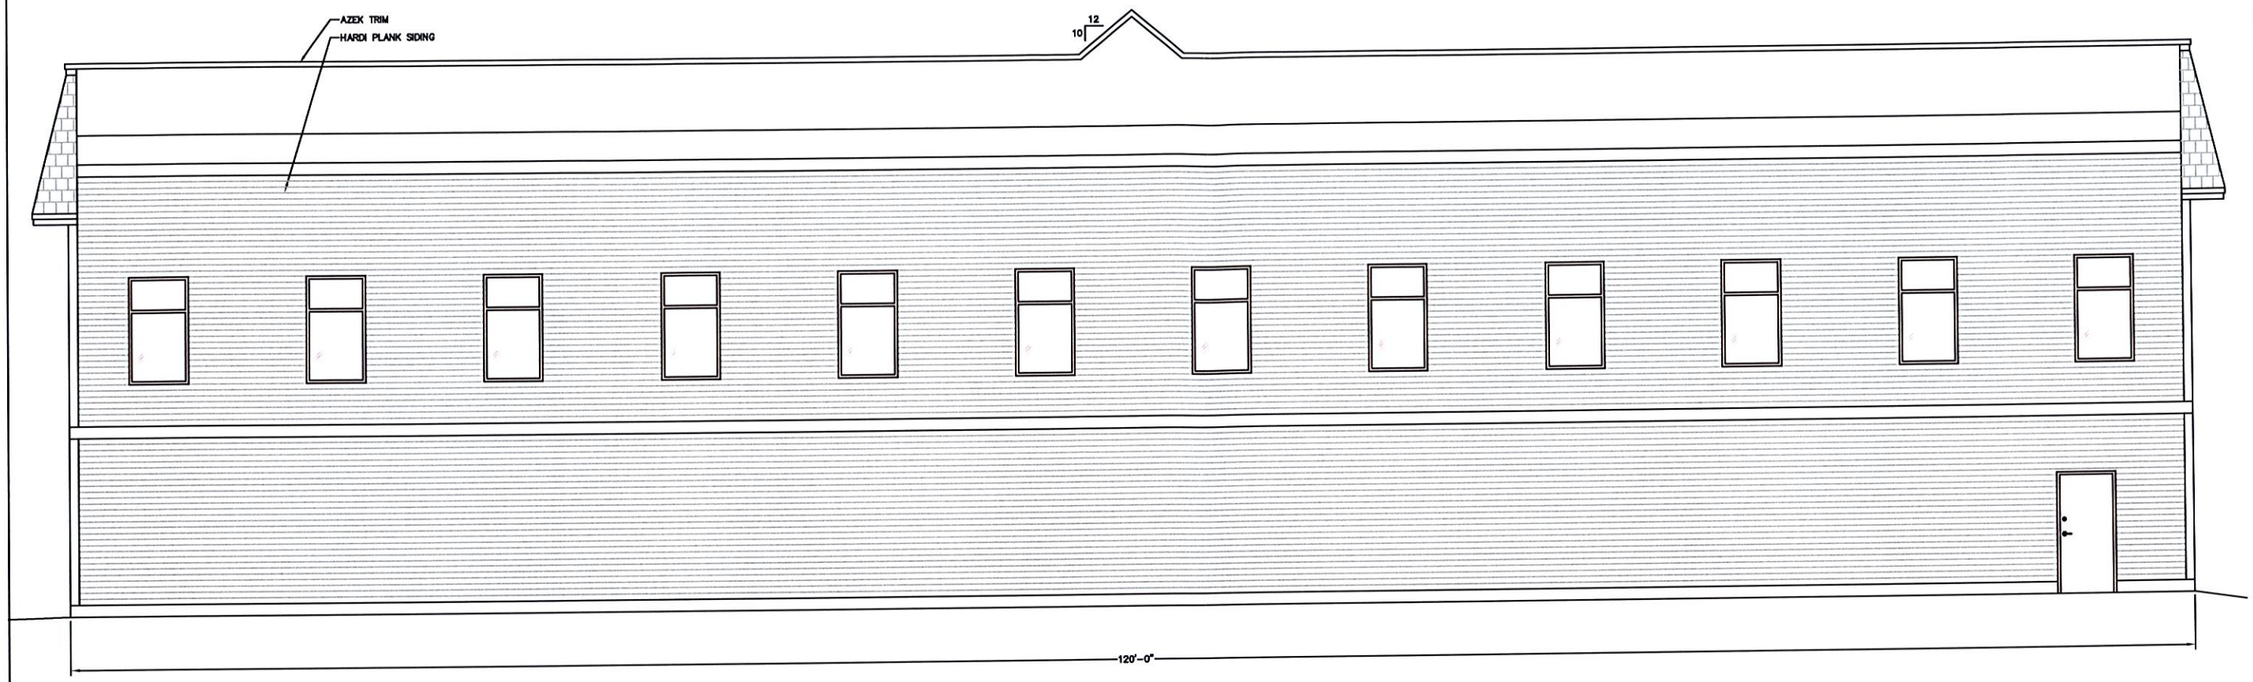

SOUTH ELEVATION
SCALE 1/4" = 1'-0"

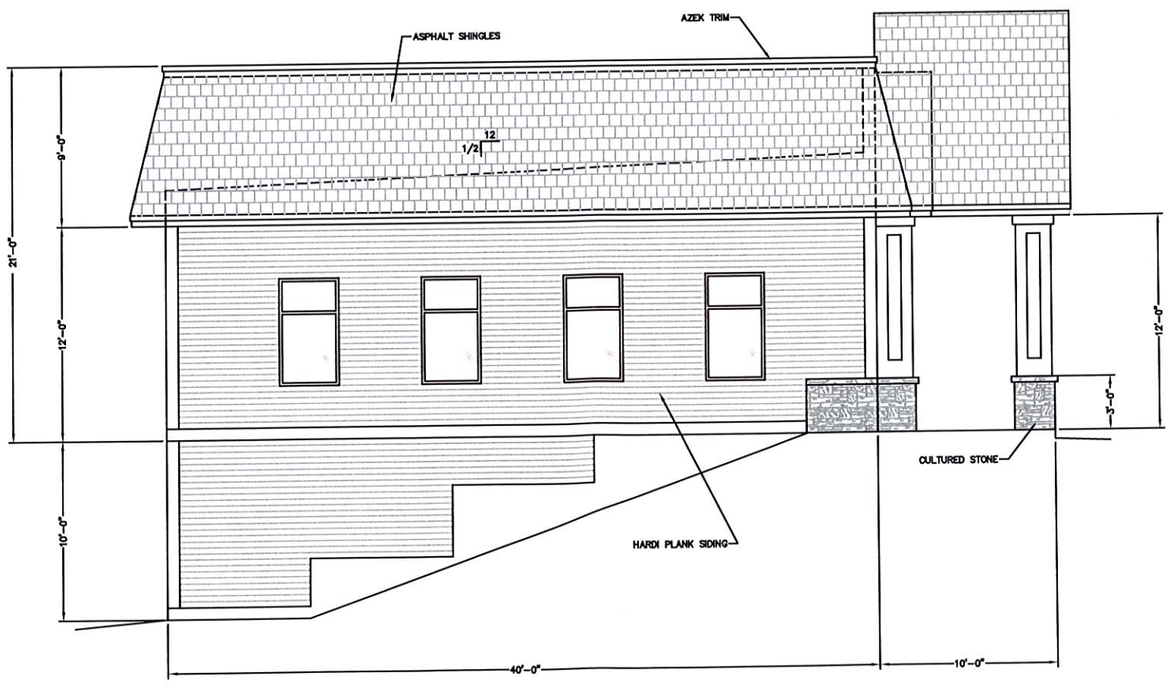

EAST ELEVATION
SCALE 1/4" = 1'-0"

ADVANCE COPY

ENGINEERING E.S.COFFIN SURVEYING © 2015
E.S. COFFIN ENGINEERING & SURVEYING, INC.
432 Cony Road P.O. Box 4687 Augusta, Maine 04330
Ph. (207) 623-4475 Fax (207) 623-0016 Toll Free 1-800-244-9475

NO.	REVISIONS	DATE

SHEET TITLE: SOUTH & EAST ELEVATIONS

CLIENT & PROJECT: MULLIGANS PROPOSED OFFICE BUILDING

LOCATION: ROUTE 202
TOWN: MANCHESTER COUNTY: KENNEBEC STATE: MAINE

SCALE: 1/4" = 1'-0"
DATE: SEPTEMBER 27, 2016
DRAWN BY: JPK
CHECKED BY: BEM

PROJ. NO. 2015-062

A-4