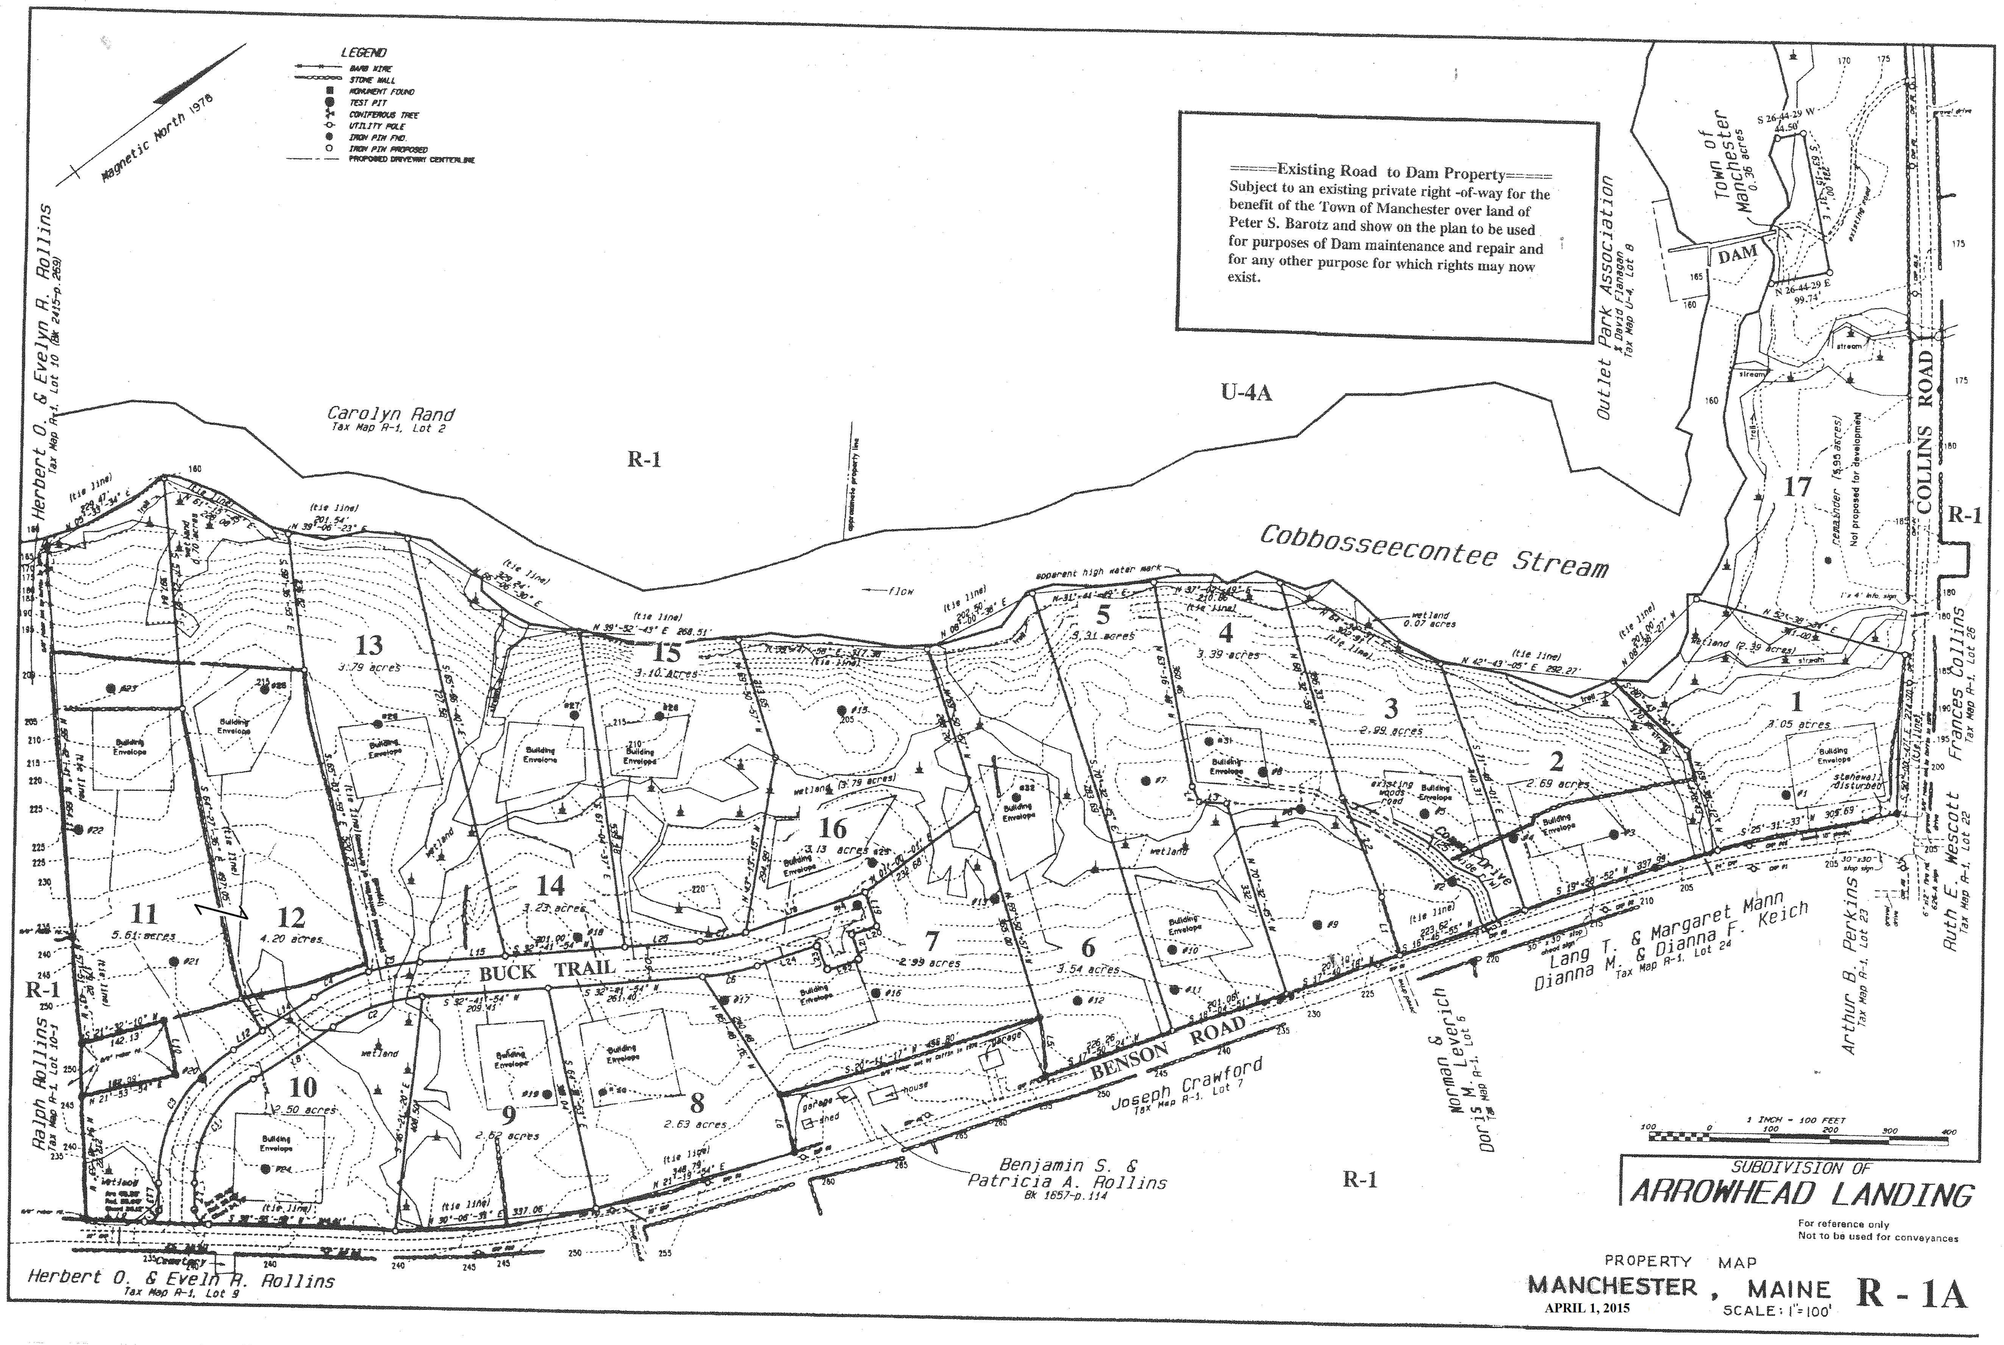
LEGEND
BARB WIRE
STONE WALL
MONUMENT FOUND
TEST PIT
CONIFEROUS TREE
UTILITY POLE
IRON PIN FND.
IRON PIN PROPOSED
PROPOSED DRIVEWAY CENTERLINE
Magnetic North 1978
=====Existing Road to Dam Property=====
Subject to an existing private right -of-way for the benefit of the Town of Manchester over land of Peter S. Barotz and show on the plan to be used for purposes of Dam maintenance and repair and for any other purpose for which rights may now exist.
Herbert O. & Evelyn R. Rollins
Tax Map R-1, Lot 10 (Bk 2415-p.269)
Carolyn Rand
Tax Map R-1, Lot 2
R-1
U-4A
Cobbosseecontee Stream
Outlet Park Association
& David Flanagan
Tax Map U-4, Lot 8
Town of Manchester
0.36 acres
DAM
COLLINS ROAD
Frances Collins
Tax Map R-1, Lot 26
Ruth E. Wescott
Tax Map R-1, Lot 22
Arthur B. Perkins
Tax Map R-1, Lot 23
Lang T. & Margaret Mann
Dianna M. & Dianna F. Keich
Tax Map R-1, Lot 24
Norman & Doris M. Leverich
Tax Map R-1, Lot 6
Joseph Crawford
Tax Map R-1, Lot 7
Benjamin S. & Patricia A. Rollins
Bk 1657-p.114
Ralph Rollins
Tax Map R-1, Lot 10-1
Herbert O. & Eveln R. Rollins
Tax Map R-1, Lot 9
BUCK TRAIL
BENSON ROAD
1 INCH = 100 FEET
SUBDIVISION OF
ARROWHEAD LANDING
For reference only
Not to be used for conveyances
PROPERTY MAP
MANCHESTER, MAINE
APRIL 1, 2015
SCALE: 1"=100'
R - 1A