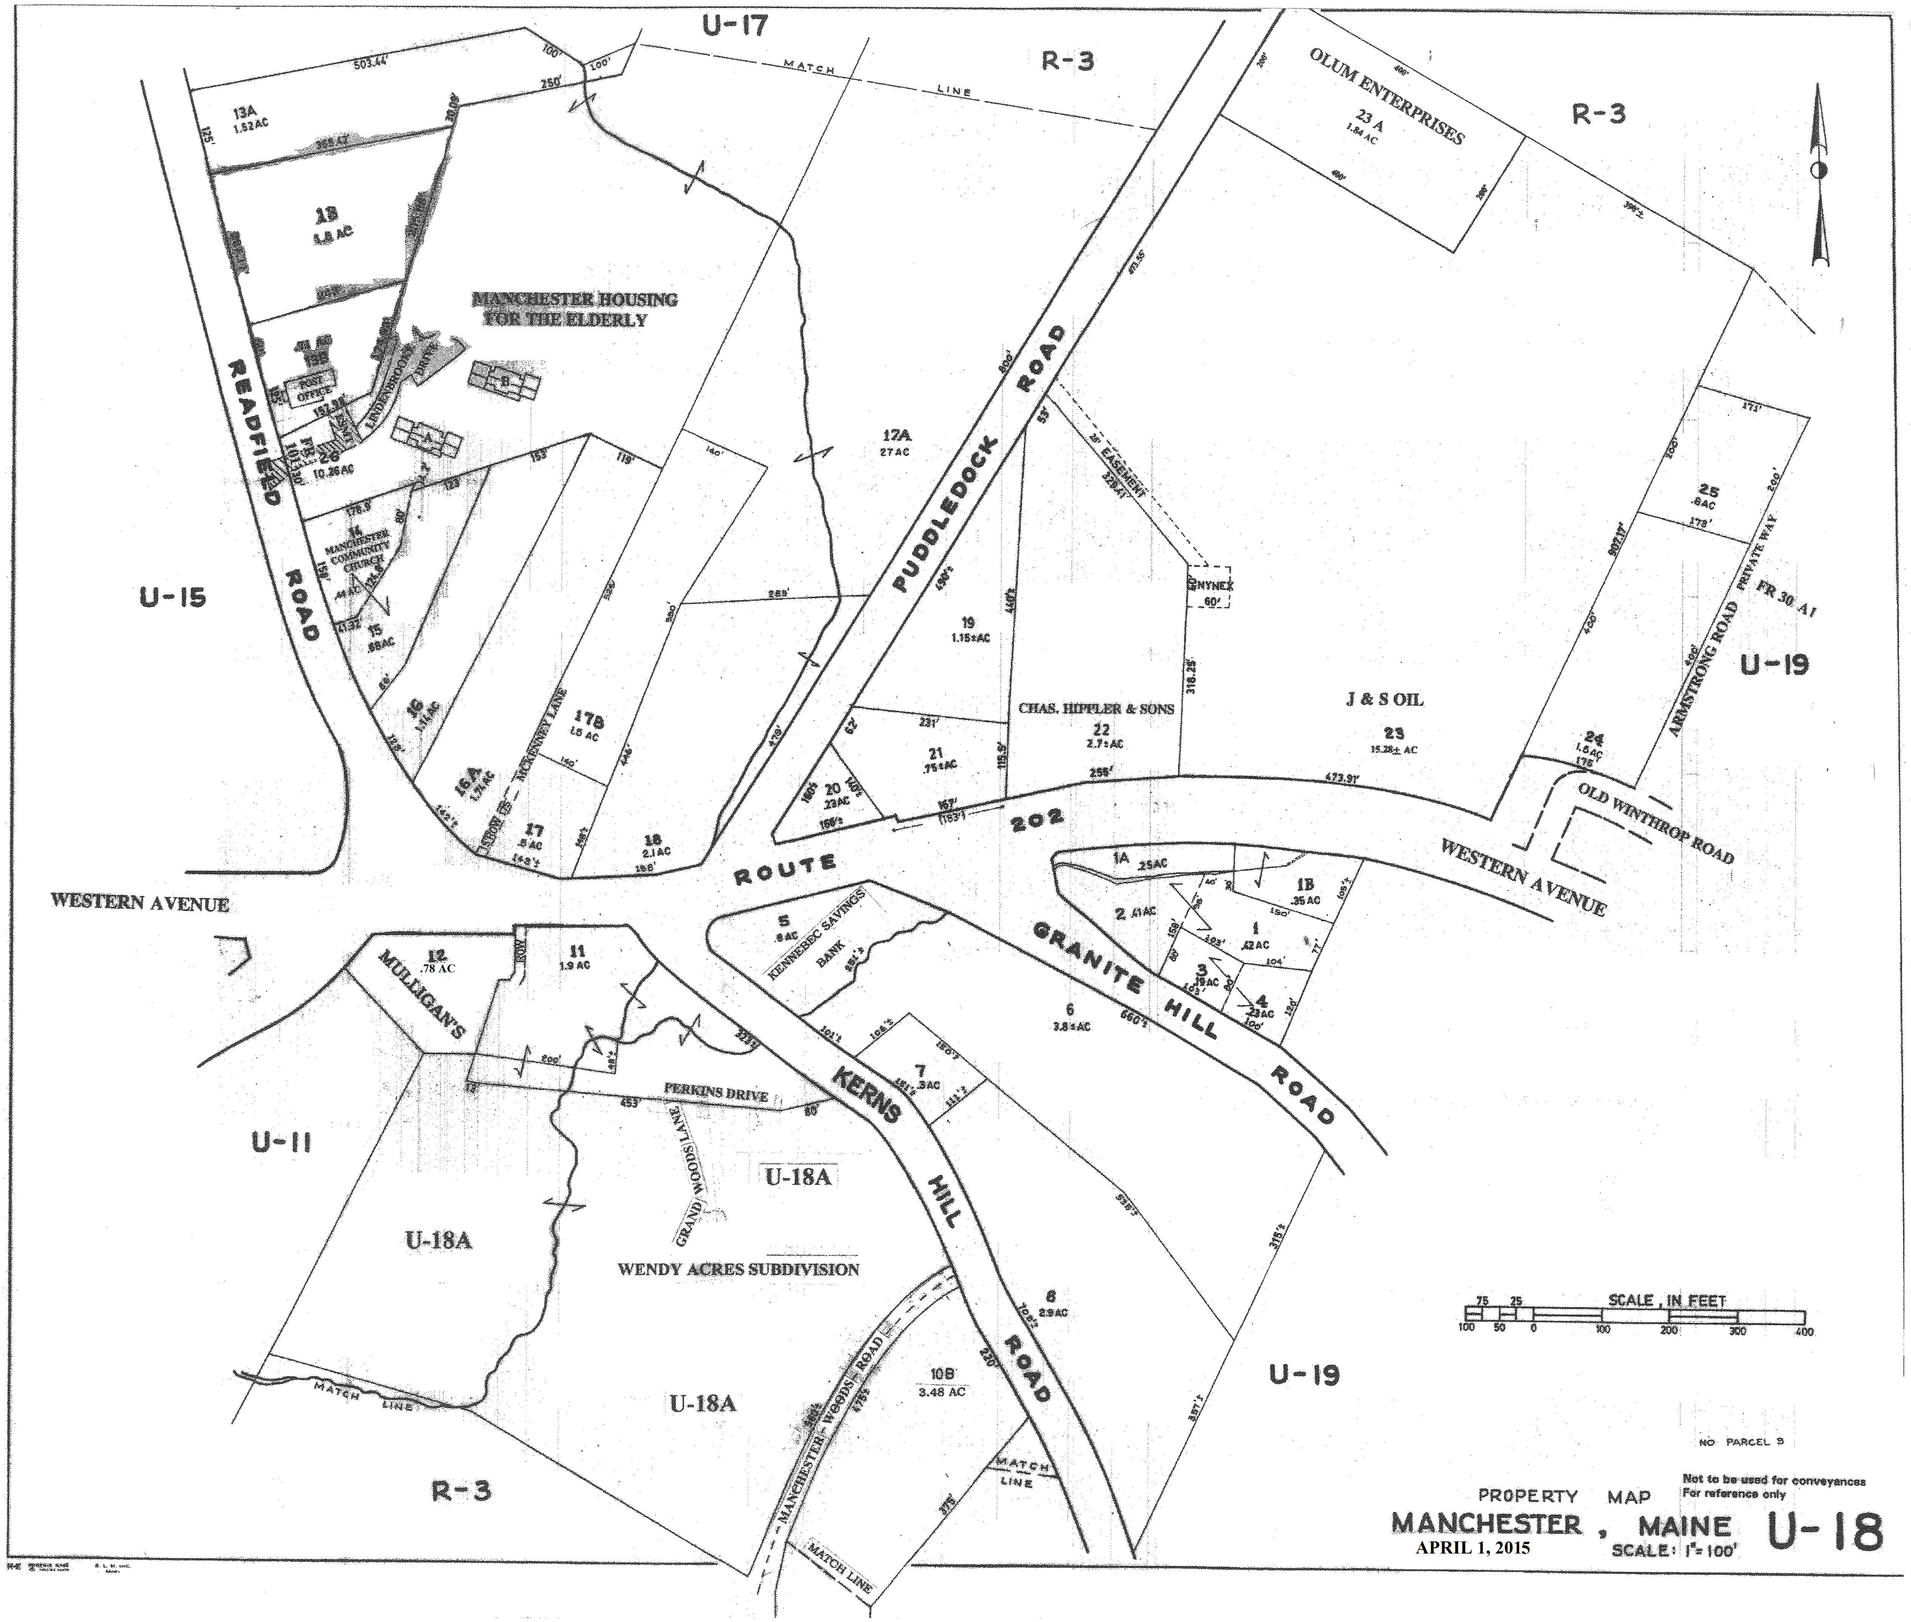
U-17
R-3
MATCH LINE
OLUM ENTERPRISES
23 A
1.84 AC
R-3
13A
1.52 AC
13B
1.8 AC
MANCHESTER HOUSING
FOR THE ELDERLY
LINDENBROOKE DRIVE
POST OFFICE
FR 26
10.26 AC
14
MANCHESTER COMMUNITY CHURCH
15
.68 AC
16
1.14 AC
16A
1.74 AC
17
.5 AC
17B
1.5 AC
18
2.1 AC
17A
27 AC
READFIELD ROAD
U-15
PUDDLEDOCK ROAD
19
1.15±AC
20
.23 AC
21
.75±AC
22
2.7±AC
CHAS. HIPPLER & SONS
J & S OIL
23
15.28± AC
24
1.6 AC
25
.6 AC
ARMSTRONG ROAD
PRIVATE WAY
FR 30 A1
U-19
OLD WINTHROP ROAD
WESTERN AVENUE
ROUTE 202
WESTERN AVENUE
1A
.25 AC
1B
.35 AC
2
.41 AC
1
.42 AC
3
.19 AC
4
.23 AC
5
.8 AC
KENNEBEC SAVINGS BANK
6
3.8±AC
GRANITE HILL ROAD
7
.3 AC
8
2.9 AC
10B
3.48 AC
KERNS HILL ROAD
12
.78 AC
11
1.9 AC
MULLIGAN'S
PERKINS DRIVE
GRAND WOODS LANE
U-11
U-18A
U-18A
U-18A
WENDY ACRES SUBDIVISION
MANCHESTER-WOODS ROAD
MATCH LINE
MATCH LINE
MATCH LINE
R-3
U-19
SCALE, IN FEET
75 25
100 50 0 100 200 300 400
NO PARCEL 9
Not to be used for conveyances
For reference only
PROPERTY MAP
MANCHESTER, MAINE
APRIL 1, 2015
SCALE: 1"=100'
U-18