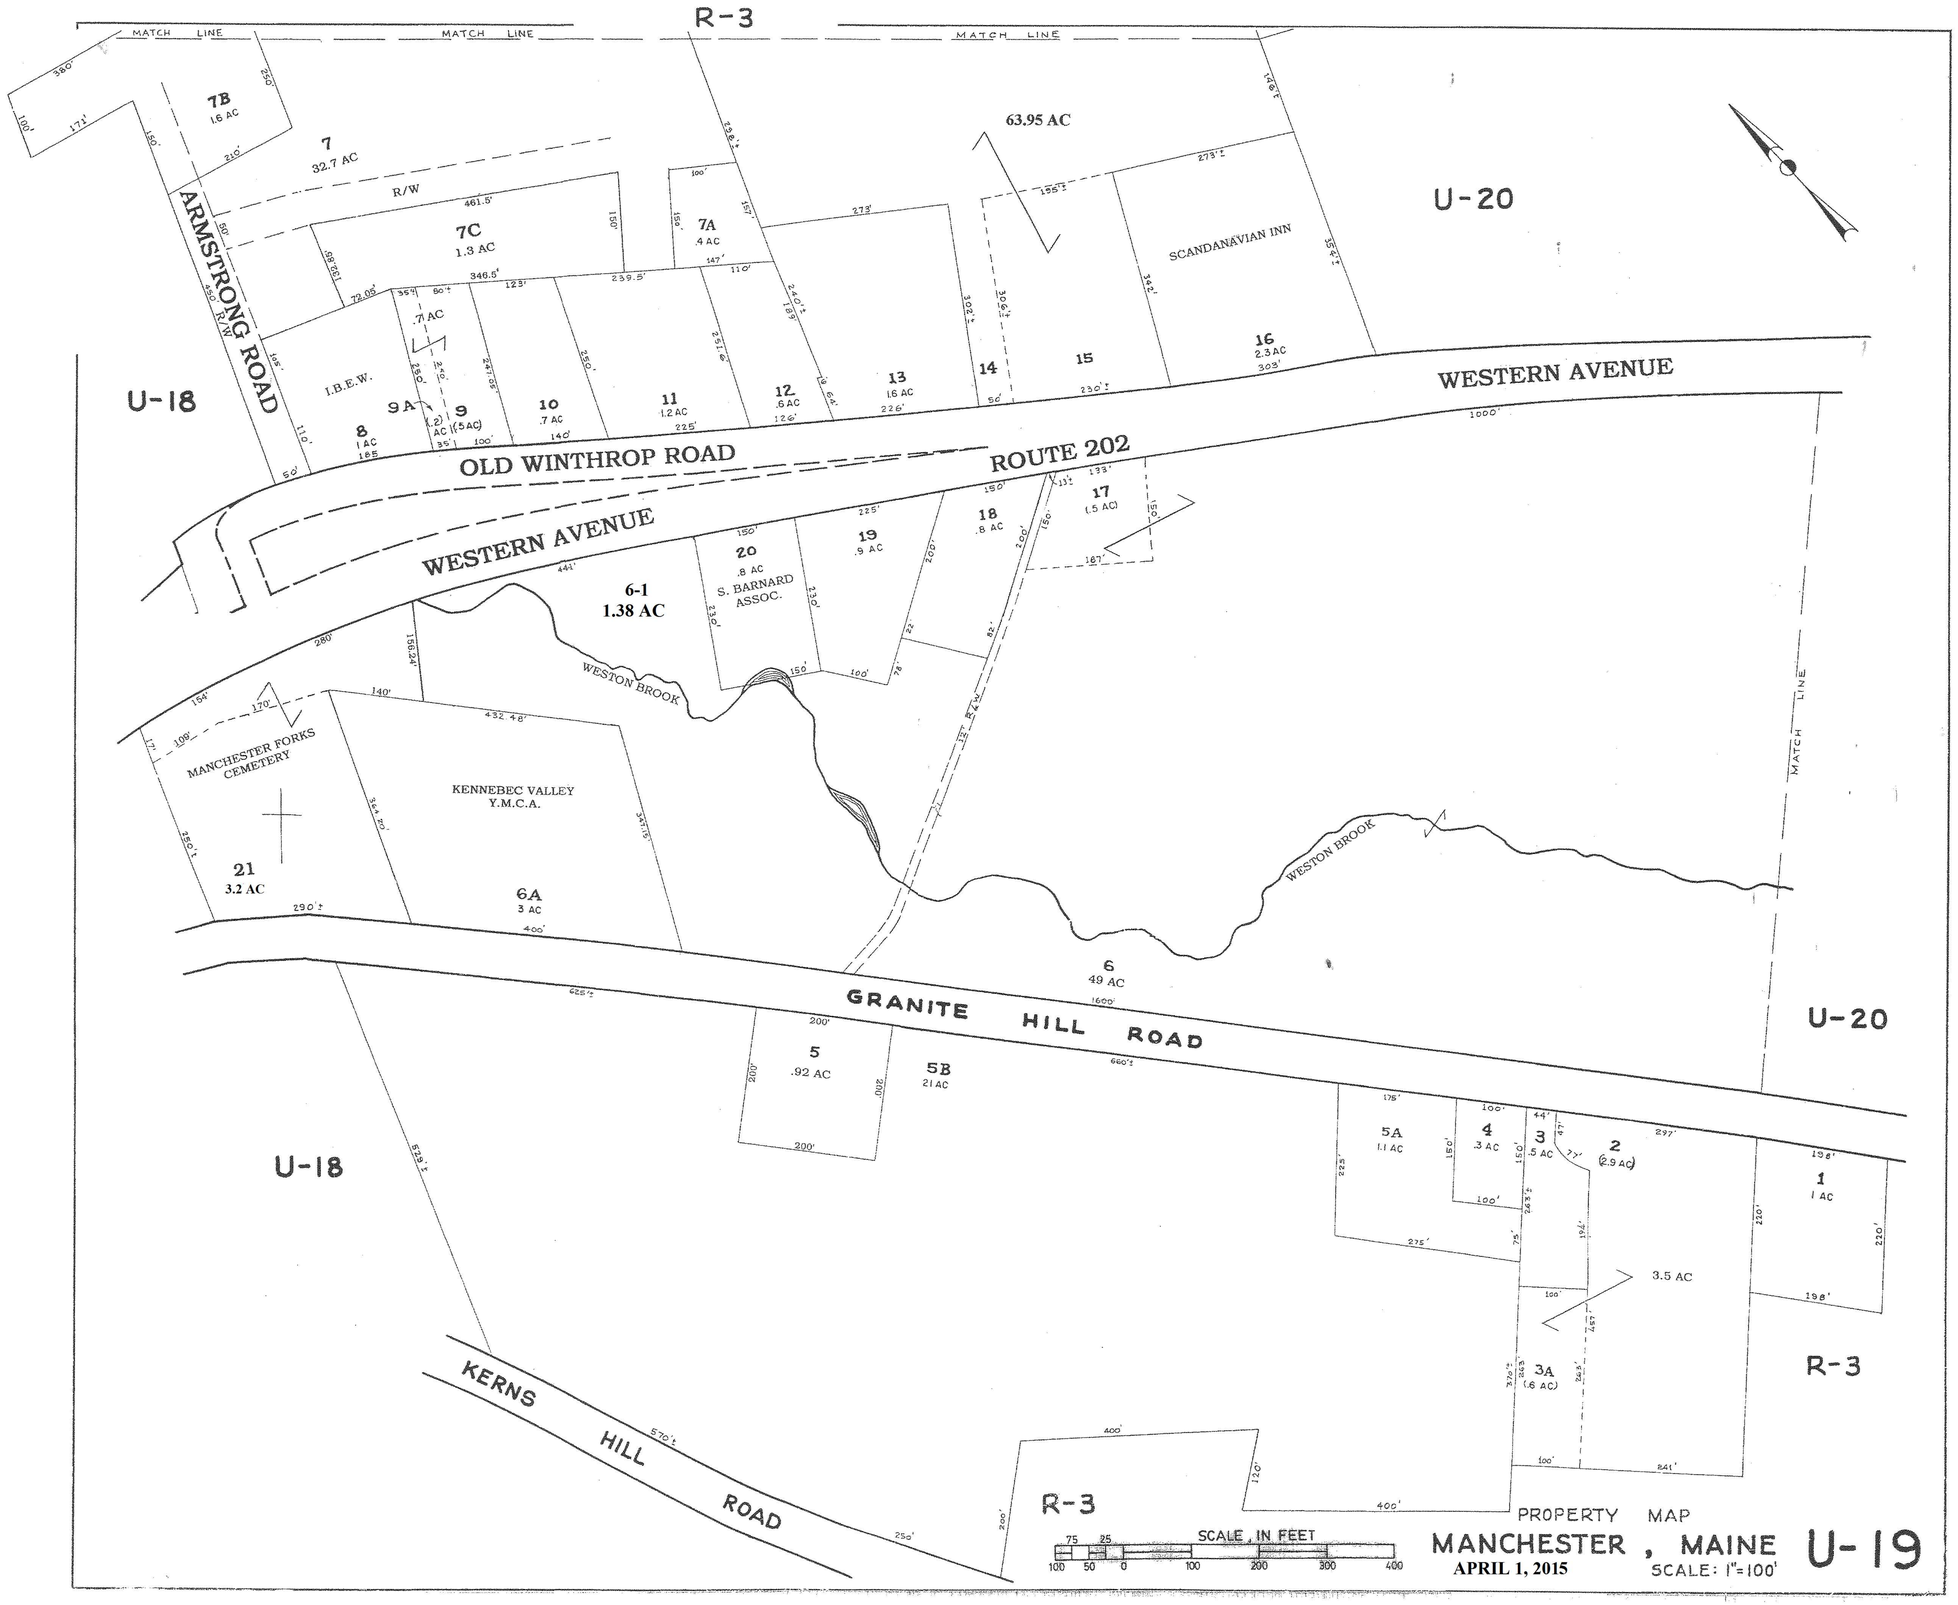
R-3
MATCH LINE
MATCH LINE
MATCH LINE
7B
1.6 AC
7
32.7 AC
R/W
7C
1.3 AC
7A
.4 AC
63.95 AC
U-20
SCANDANAVIAN INN
16
2.3 AC
15
14
13
1.6 AC
12
.6 AC
11
1.2 AC
10
.7 AC
9
(.5 AC)
9A
(.2) AC
.7 AC
8
1 AC
I.B.E.W.
ARMSTRONG ROAD
R/W
U-18
WESTERN AVENUE
OLD WINTHROP ROAD
ROUTE 202
WESTERN AVENUE
17
(.5 AC)
18
.8 AC
19
.9 AC
20
.8 AC
S. BARNARD ASSOC.
6-1
1.38 AC
WESTON BROOK
MANCHESTER FORKS CEMETERY
KENNEBEC VALLEY Y.M.C.A.
21
3.2 AC
6A
3 AC
WESTON BROOK
6
49 AC
MATCH LINE
GRANITE HILL ROAD
U-20
5
.92 AC
5B
21 AC
5A
1.1 AC
4
.3 AC
3
.5 AC
2
(2.9 AC)
1
1 AC
3.5 AC
U-18
3A
(.6 AC)
R-3
KERNS HILL ROAD
R-3
SCALE, IN FEET
75 25
100 50 0 100 200 300 400
PROPERTY MAP
MANCHESTER, MAINE
APRIL 1, 2015
SCALE: 1"=100'
U-19