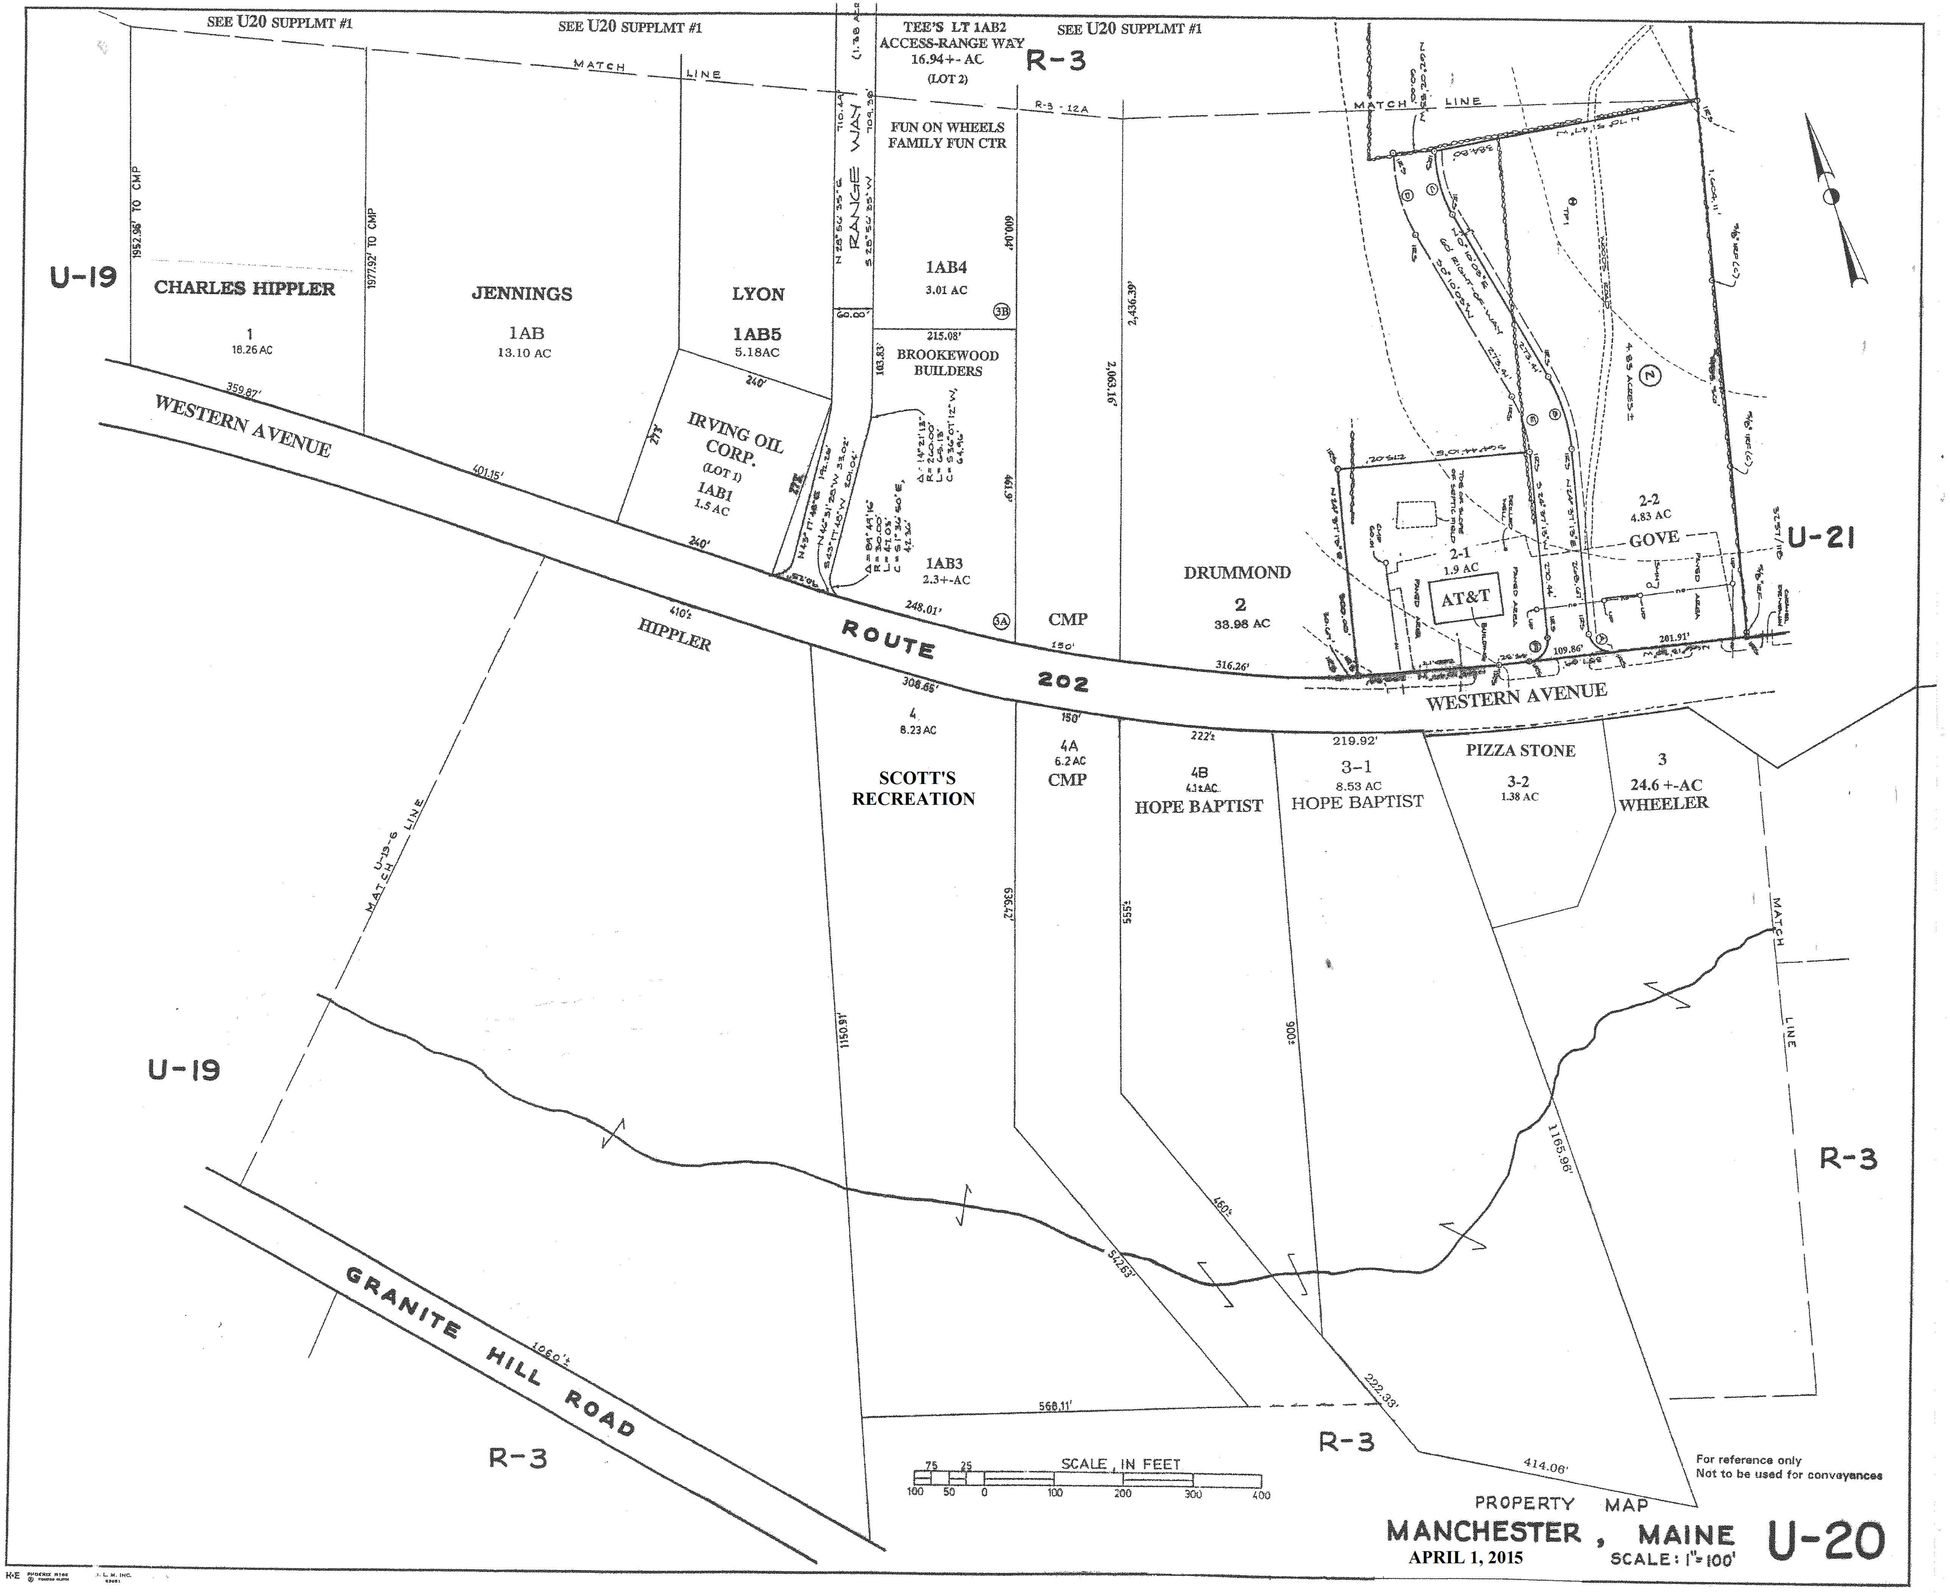
SEE U20 SUPPLMT #1
SEE U20 SUPPLMT #1
SEE U20 SUPPLMT #1
MATCH LINE
TEE'S LT 1AB2
ACCESS-RANGE WAY
16.94+- AC
(LOT 2)
R-3
FUN ON WHEELS
FAMILY FUN CTR
RANGE WAY
U-19
CHARLES HIPPLER
1
18.26 AC
JENNINGS
1AB
13.10 AC
LYON
1AB5
5.18AC
1AB4
3.01 AC
BROOKEWOOD
BUILDERS
IRVING OIL
CORP.
(LOT 1)
1AB1
1.5 AC
1AB3
2.3+-AC
WESTERN AVENUE
ROUTE
202
HIPPLER
DRUMMOND
2
33.98 AC
CMP
2-1
1.9 AC
AT&T
2-2
4.83 AC
GOVE
U-21
WESTERN AVENUE
4
8.23 AC
SCOTT'S
RECREATION
4A
6.2 AC
CMP
4B
4.1±AC
HOPE BAPTIST
3-1
8.53 AC
HOPE BAPTIST
PIZZA STONE
3-2
1.38 AC
3
24.6 +-AC
WHEELER
MATCH LINE
U-19
GRANITE HILL ROAD
R-3
R-3
R-3
SCALE, IN FEET
For reference only
Not to be used for conveyances
PROPERTY MAP
MANCHESTER, MAINE
APRIL 1, 2015
SCALE: 1"=100'
U-20