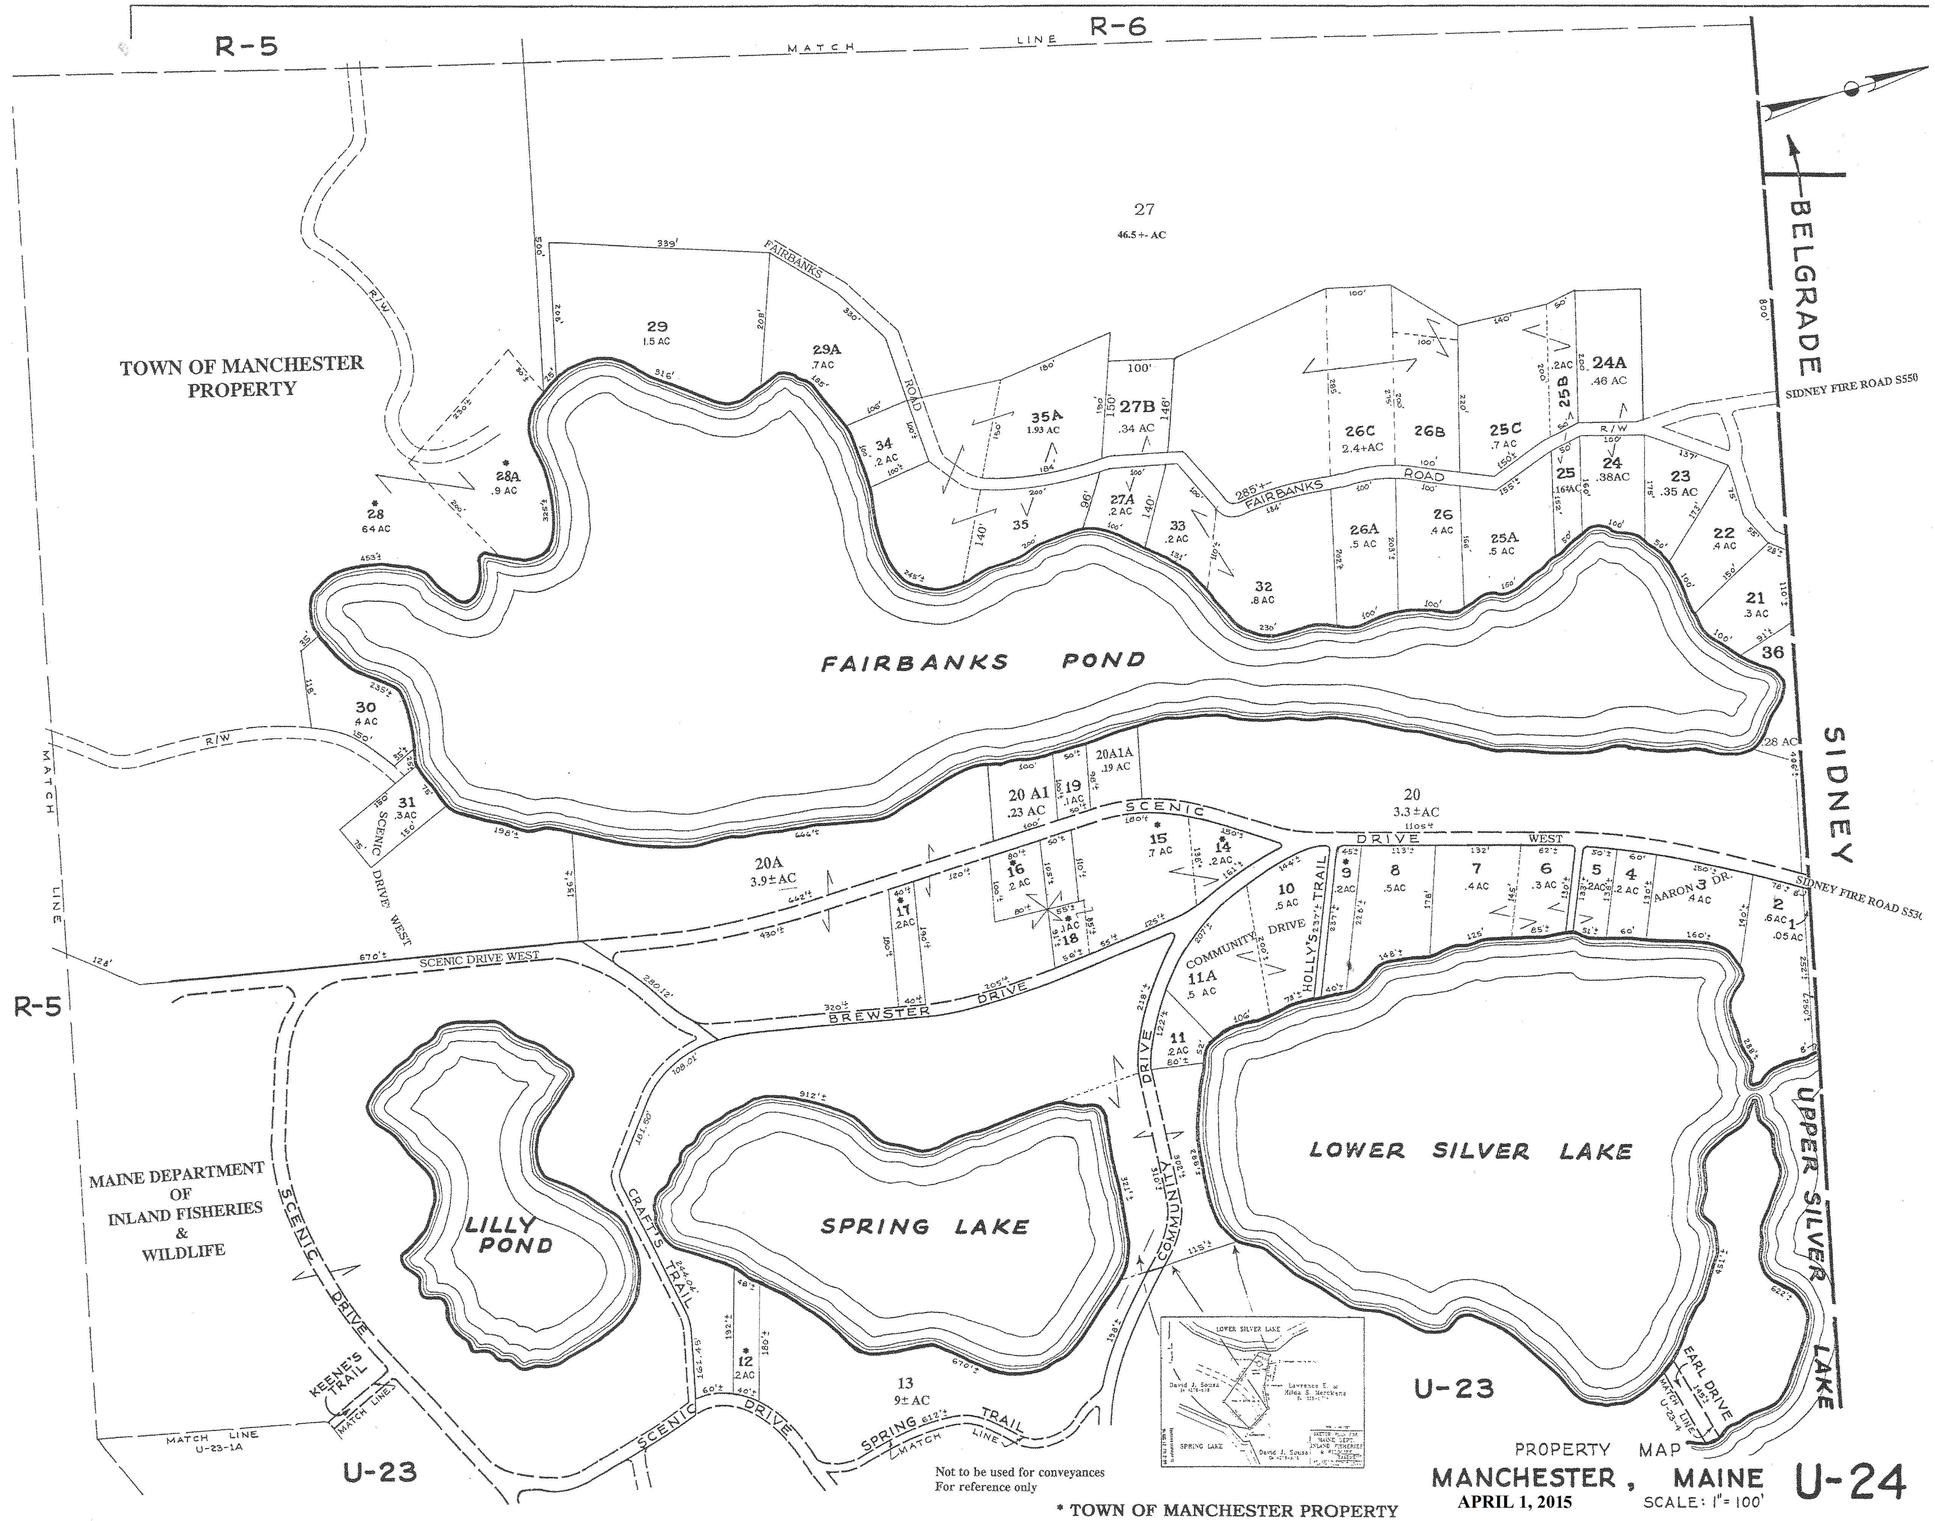
R-5
MATCH LINE
R-6
BELGRADE
SIDNEY
TOWN OF MANCHESTER PROPERTY
27
46.5+- AC
29
1.5 AC
29A
.7 AC
34
.2 AC
35A
1.93 AC
27B
.34 AC
27A
.2 AC
35
33
.2 AC
32
.8 AC
26C
2.4+AC
26B
26A
.5 AC
26
.4 AC
25C
.7 AC
25A
.5 AC
25B
.2AC
24A
.46 AC
24
.38AC
25
.16AC
23
.35 AC
22
.4 AC
21
.3 AC
36
28 AC
28A
.9 AC
28
64 AC
30
.4 AC
31
.3AC
FAIRBANKS ROAD
FAIRBANKS POND
SIDNEY FIRE ROAD S550
SCENIC DRIVE WEST
20A1A
.19 AC
20 A1
.23 AC
19
.1AC
20
3.3±AC
20A
3.9±AC
15
.7 AC
14
.2AC
16
.2 AC
17
.2AC
18
.1AC
10
.5 AC
11A
.5 AC
11
.2AC
9
.2AC
8
.5AC
7
.4 AC
6
.3 AC
5
.2AC
4
.2 AC
3
.4 AC
2
.6AC
1
.05 AC
AARON DR.
COMMUNITY DRIVE
HOLLY'S TRAIL
BREWSTER DRIVE
R/W
MATCH LINE
R-5
MAINE DEPARTMENT OF INLAND FISHERIES & WILDLIFE
LILLY POND
SPRING LAKE
LOWER SILVER LAKE
UPPER SILVER LAKE
CRAFTS TRAIL
SCENIC DRIVE
KEENE'S TRAIL
MATCH LINE U-23-1A
12
.2AC
13
9± AC
SPRING TRAIL
MATCH LINE
U-23
EARL DRIVE
MATCH LINE U-23-4
U-23
LOWER SILVER LAKE
SPRING LAKE
Not to be used for conveyances
For reference only
* TOWN OF MANCHESTER PROPERTY
PROPERTY MAP
MANCHESTER, MAINE
APRIL 1, 2015
SCALE: 1"= 100'
U-24